F1 EXISTING BUILDING FACADE DEMO IMAGE

F3 EXISTING BUILDING FACADE DEMO IMAGE

F5 EXISTING BUILDING FACADE DEMO IMAGE



F7 EXISTING BUILDING FACADE DEMO IMAGE

E1 EXISTING BUILDING FACADE DEMO IMAGE

E3 EXISTING BUILDING FACADE DEMO IMAGE




A1 FLOOR PLAN
1/4" = 1'-0"

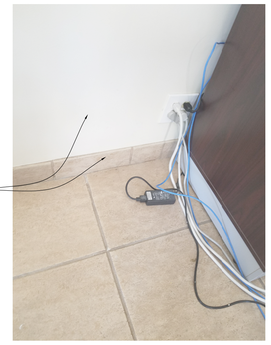


A4 WALL SECTION
3" = 1'-0"

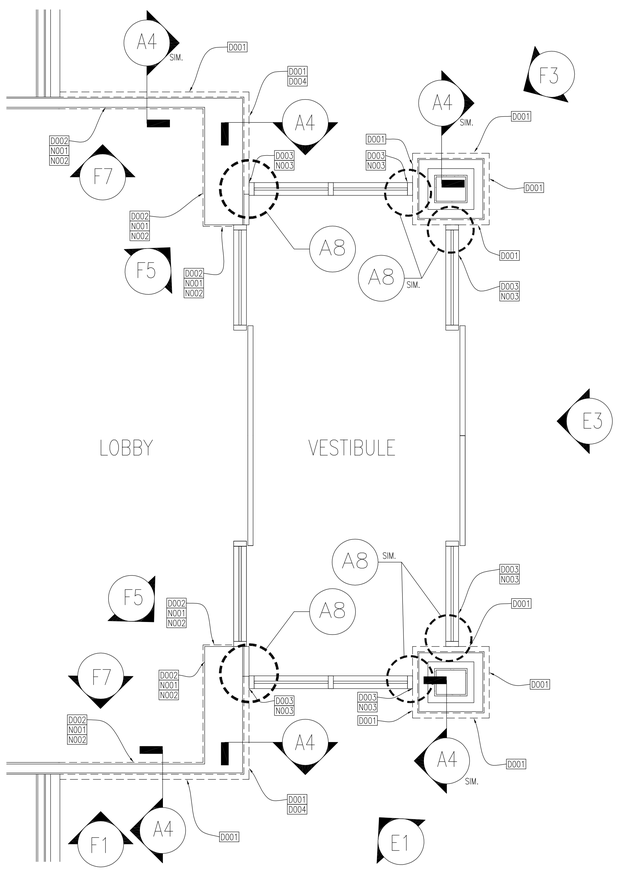


A8 PLAN DETAIL @ EXISTING STOREFRONT
3" = 1'-0"

## DEMO NOTES

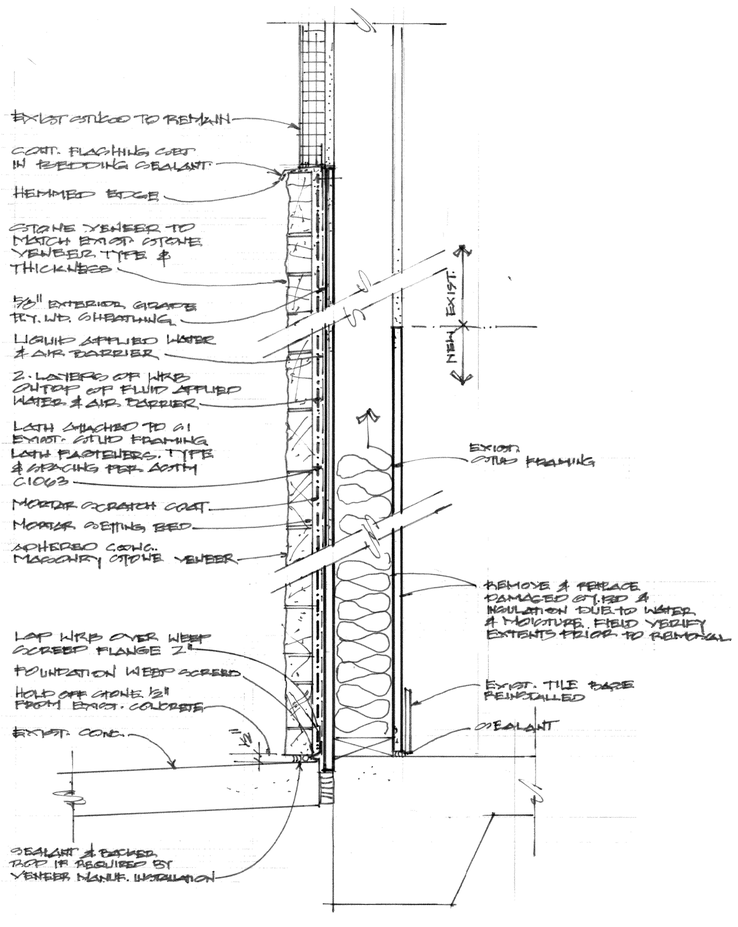D001 REMOVE PORTION OF EXISTING STONE, MORTAR BED, STEEL MESH AND SHEATHING TO EXTENTS INDICATED W/HATCHED REGION.

D002 REMOVE PORTION OF EXISTING TILE BASE AND GYP. BD. TO EXTENTS WHERE DAMAGE HAS OCCURED DUE TO WATER DAMAGE. RETAIN TILE BASE, CLEAN AND STORE FOR REUSE.

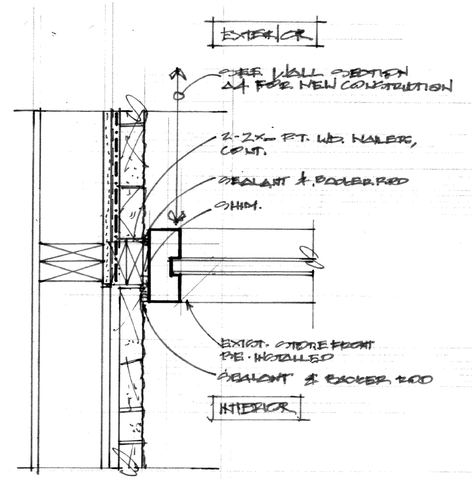D003 REMOVE PORTION OF EXISTING STOREFRONT AND INSULATED GLASS TO ALLOW FOR REMOVAL OF EXISTING STONE VENEER. PROTECT AND STORE EXISTING STOREFRONT AND GLASS FOR REINSTALLATION ONCE STONE VENEER HAS BEEN REMOVED.

D004 REMOVE PORTION OF EXISTING DOWNSPOUT FOR DEMOLITION AND NEW SCOPE OF WORK. REINSTALL DOWNSPOUT ONCE SCOPE OF WORK ASSOCIATED W/WALL IS COMPLETED.

HATCHED REGION ILLUSTRATES AREAS TO BE SELECTIVELY DEMO'D. COORDINATE W/FIELD CONDITIONS.

## NEW CONSTRUCTION

N001 PATCH AND REPAIR GYP. BD. W/NEW TO MATCH EXISTING. PRIME AND PAINT TO MATCH EXISTING.

N002 REUSE SALVAGED TILE BASE. REINSTALL TO MATCH EXISTING. GROUT JOINTS TO MATCH EXISTING.

N003 REINSTALL EXISTING STOREFRONT AND INSULATED GLASS. PROVIDE CONT. P.T. NAILER FOR ATTACHMENT OF EXISTING STOREFRONT JAMB ASSEMBLY. PROVIDE BACKER ROD AND SEALANT SIMILAR TO PRE-EXISTING CONDITION.

JERICHO design group
3330 Preston Ridge Rd., Suite 380
Alpharetta, GA 30005

THE DRAWING, THE DESIGNS OF WHICH ARE THE PROPERTY OF JERICHO DESIGN GROUP, LLC, ARE NOT TO BE USED IN WHOLE OR IN PART WITHOUT THE WRITTEN PERMISSION.

# SEXTON HALL WALL REPAIR

2115 CHILOFO ROAD
CUMMING, GEORGIA 30041

FORSYTH COUNTY DEPARTMENT OF PUBLIVC FACILITIES MANAGEMENT
514 WEST MAPLE STREET, SUITE 1201
CUMMING, GEORGIA 30040

**PRINT RECORD**

| No. | DATE | DESCRIPTION |
|---|---|---|
| | 04/30/2020 | RELEASED FOR BID |

Drawn By | Checked By

Date: 04/30/2020 | Job No.: 20022

Sheet Title: **PLAN/SECTION AND DETAIL**

Sheet No.: **A-2.01**

2019, Jericho Design Group, LLC. These drawings are protected by the copyright laws of the United States. These drawings or any part thereof may not be used for any purpose or reproduced in any form or by any means without the written consent of Jericho Design.

NOT RELEASED FOR CONSTRUCTION